N

W E

S

DEVELOPED BY

وجاد العقارية
Weejad Real Estate

DIRECTION LEGEND

PROJECT PHOTO

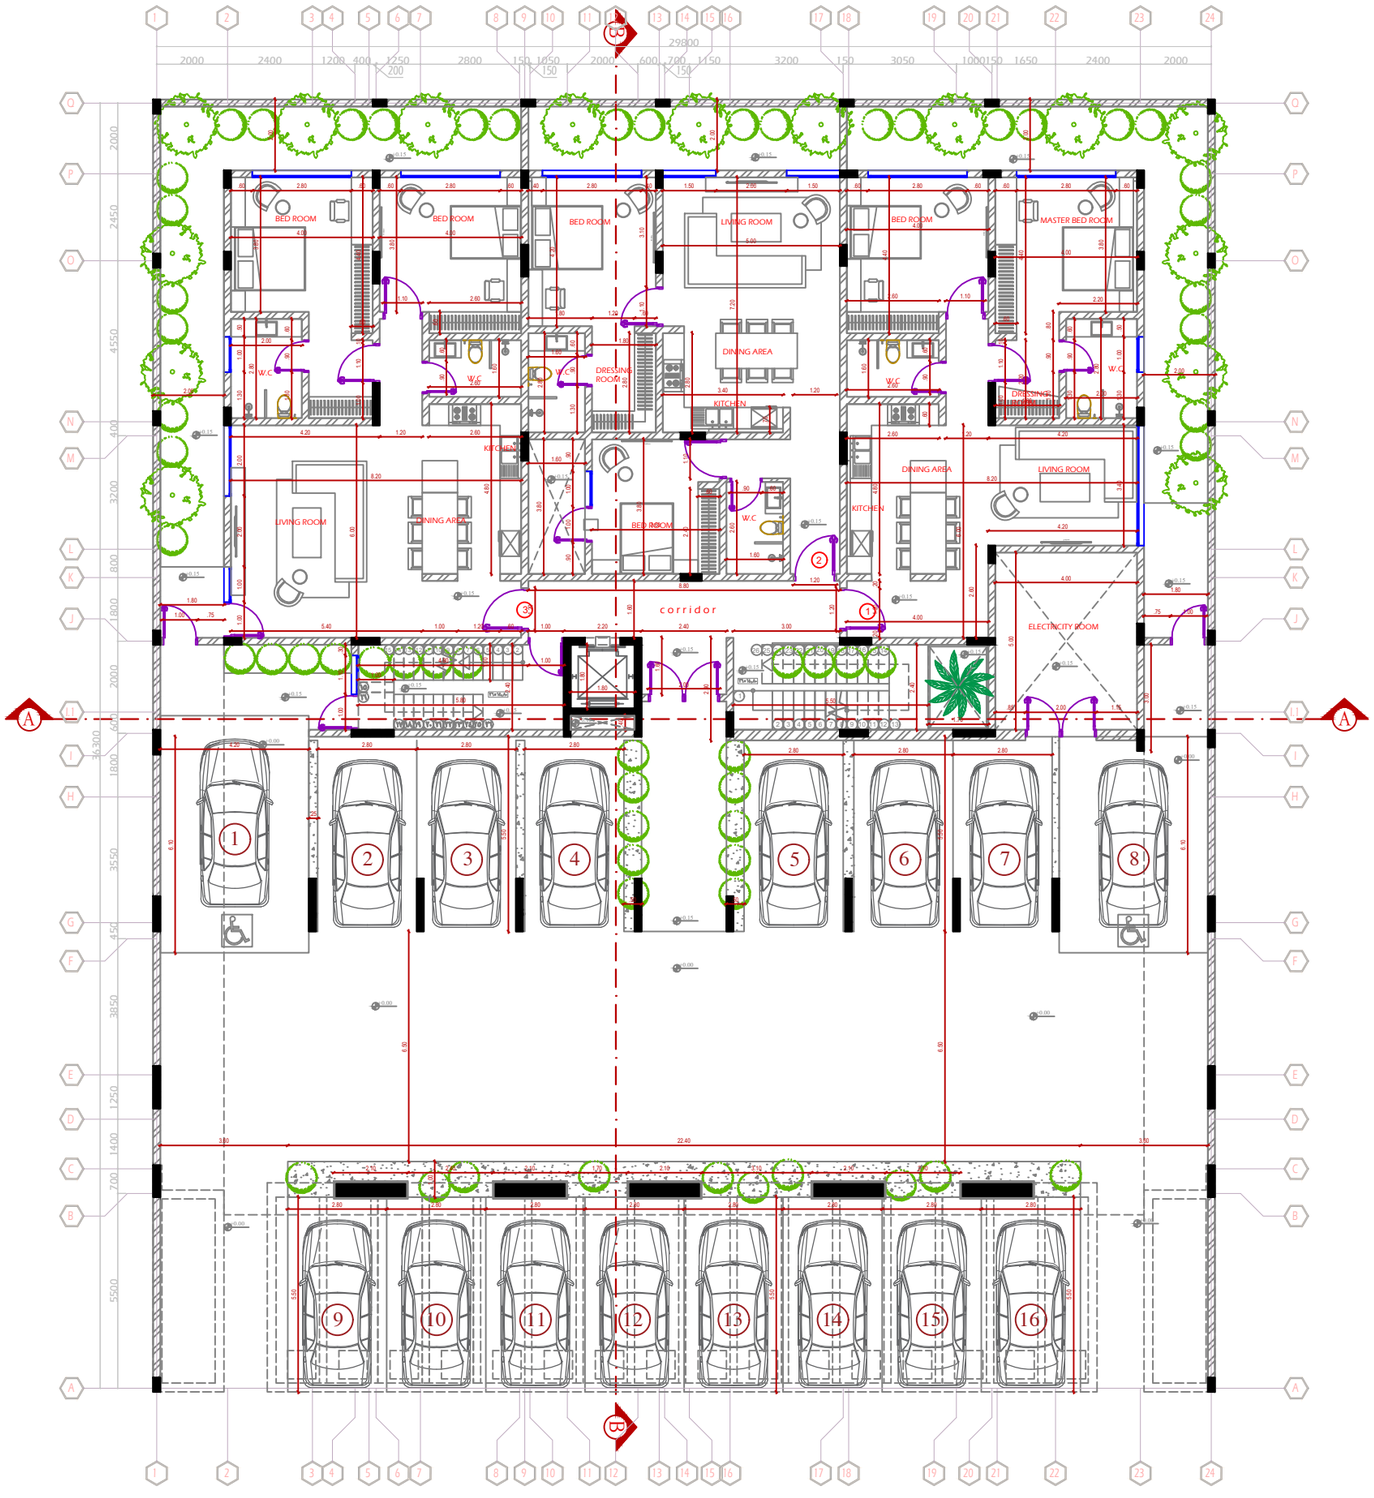

SHEET NO.	SHEET CONTENT	PREPARED BY: **ENG. SALEM**	CLIENT/PROJECT OWNER:	PROJECT NAME:
200 P	GROUND FLOOR LAYOUT	DATE : 30-12-2024		**RIVA APARTMENT**
		APPROVED BY: **ENG. HAMDAN**		
		DATE : 31-12-2024	ADDRESS:	PROJECT LOCATION: Riyadh - Al-NARJIS